December 2021

Eastern High School,
Eastern High community campus

A new ten-classroom temporary block, in addition to the existing school, which is located at Campws Cymunedol Y Dwyrain Eastern Community Campus, Trowbridge Rd, Cardiff CF3 1XZ.


Drawings

Mace Information Handling Classification: Public

© COPYRIGHT Mace Group
NOT TO BE REPRODUCED WITHOUT WRITTEN PERMISSION. BECAUSE OF POSSIBLE SCALING ERRORS IN ELECTRONIC AND HARDCOPY REPRODUCTION **DO NOT SCALE FOR CONSTRUCTION PURPOSES.** ALL DIMENSIONS TO BE CHECKED & VERIFIED ON SITE PRIOR TO CONSTRUCTION.

N

0m 50m 100m 150m

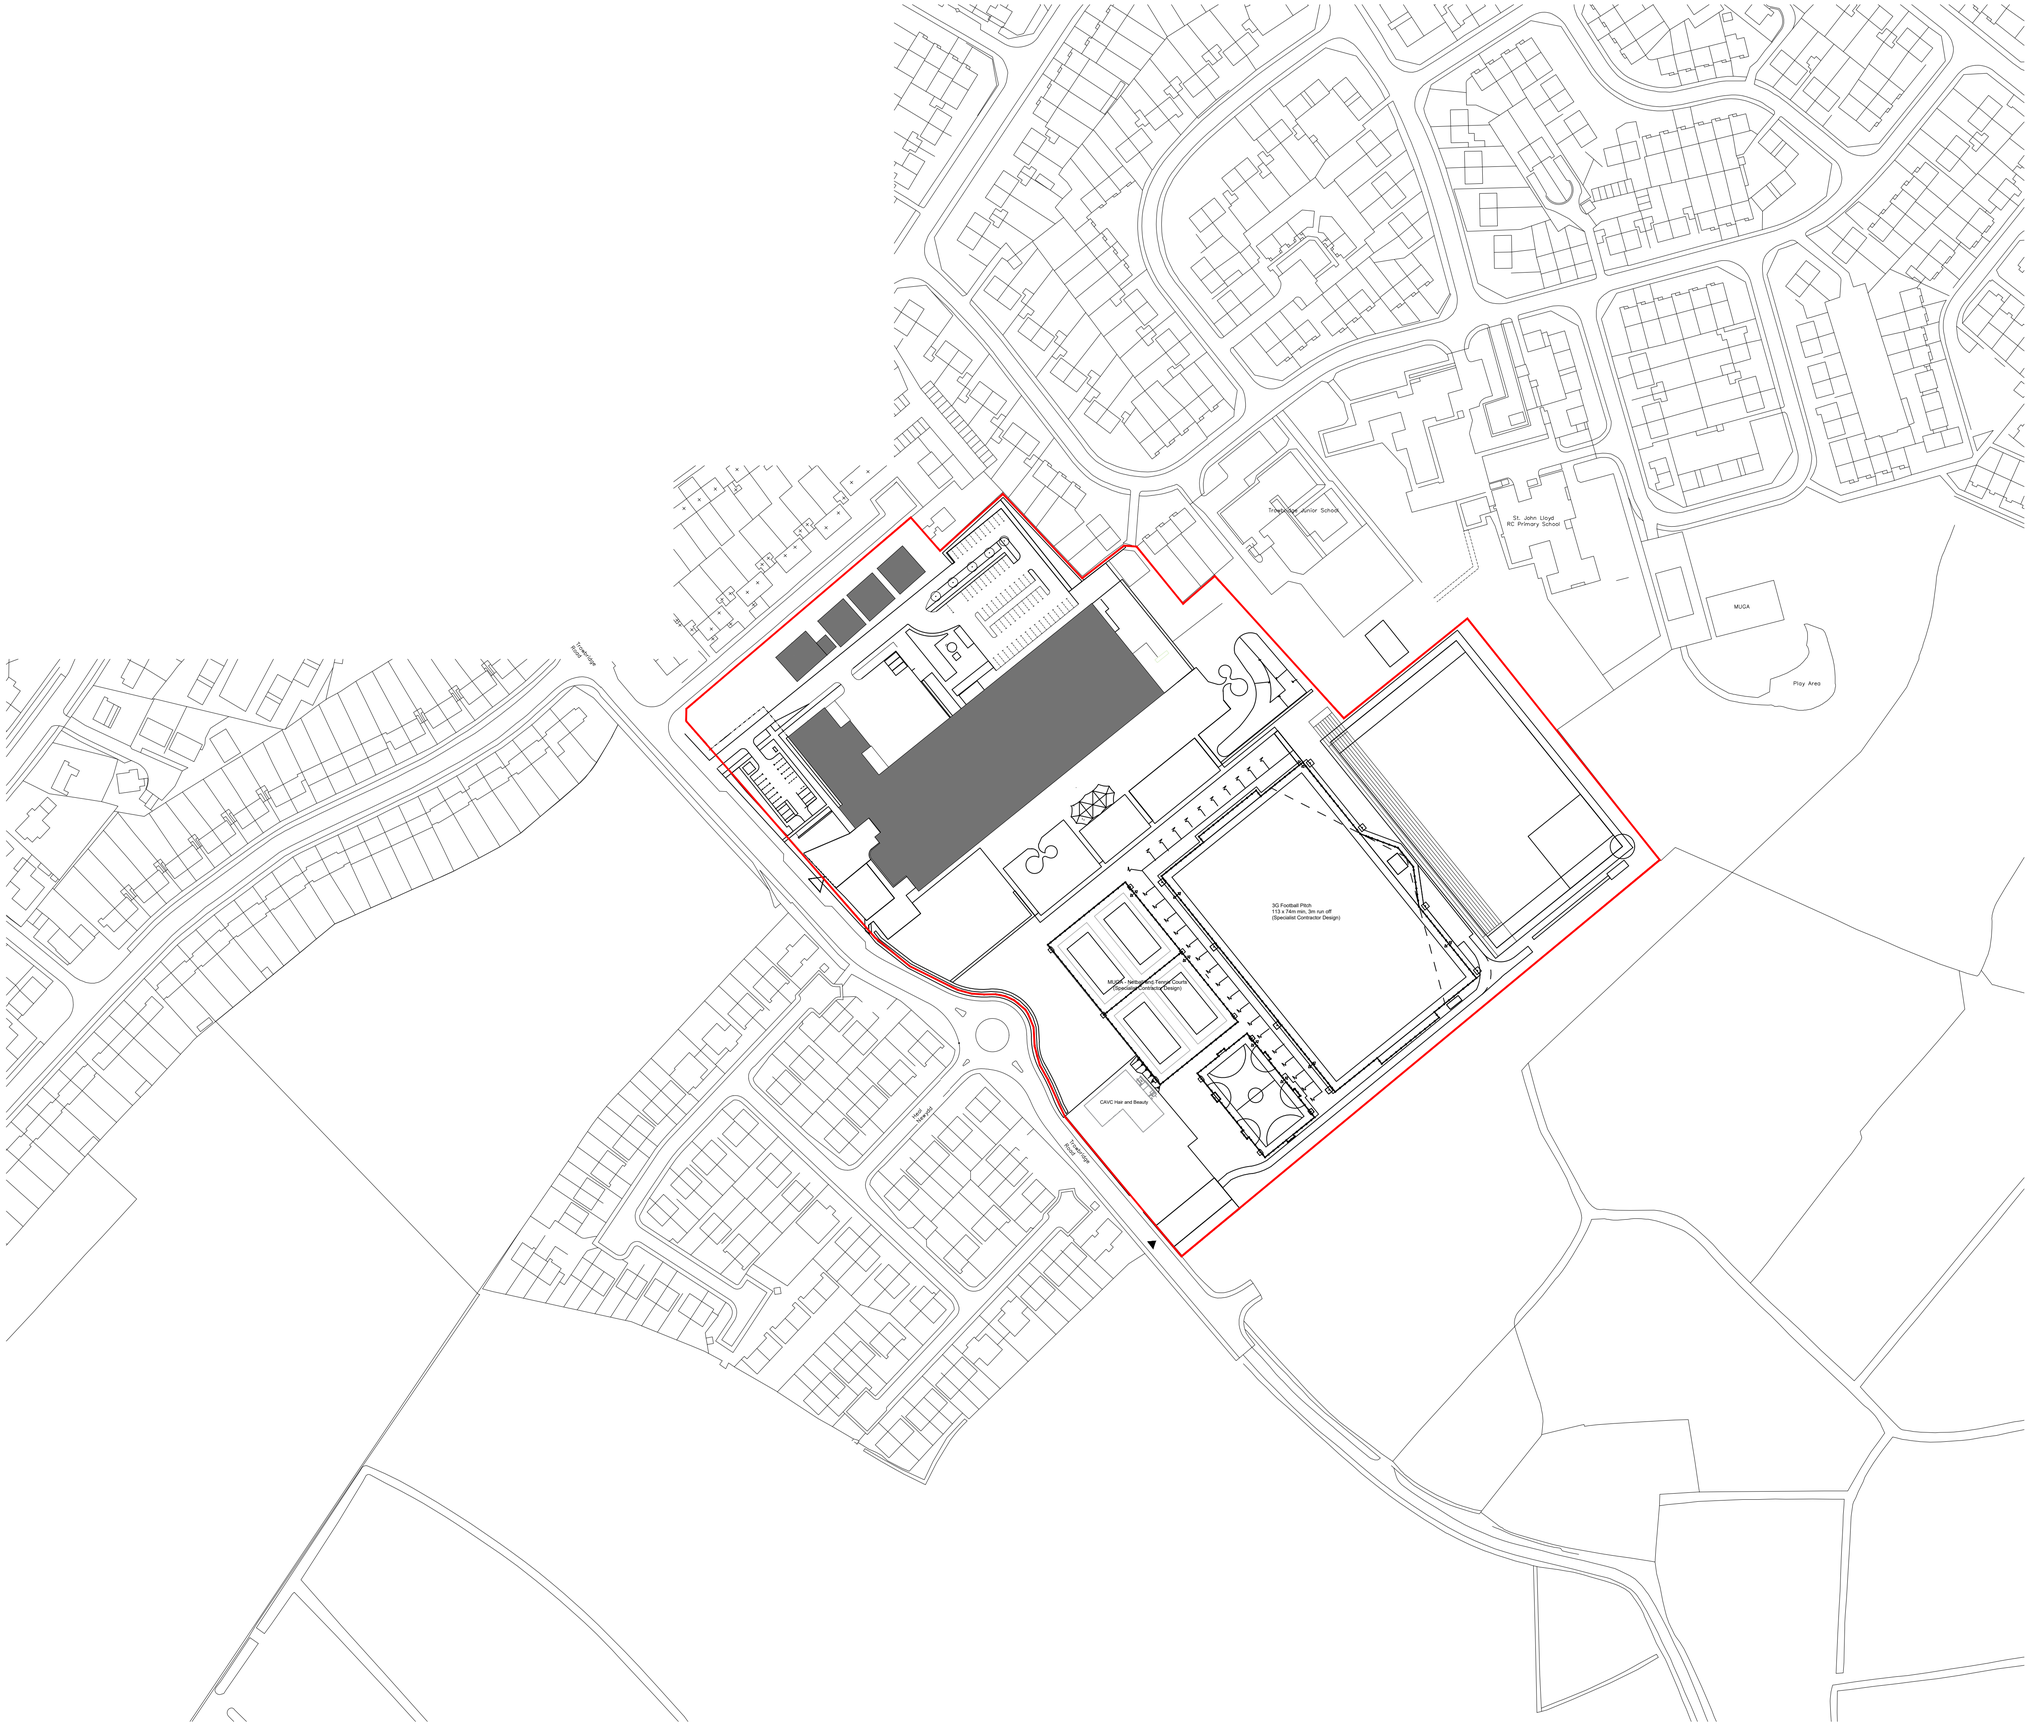

Rev	By	Description	Date	CHK'D
-	-	-	-	-

Mace Group

Anglo St James House, 39a Southgate Street,
Winchester, Hampshire SO23 9EH

Telephone: +44 (0)20 3522 3000
www.macegroup.com

PROJECT
CARDIFF
SUFFICIENCY SCHEMES
EASTERN HIGH

DRAWING TITLE
LOCATION PLAN

DRAWN BY JHD		DATE 15/10/2021	
CHECKED HA		SCALE 1:1250 @ A1	
PROJECT No. 38678	DISCI. Code A	SEQ. No. Et100	REV. -

HCC ASSET CODE -

FILED ON AUTOCAD AS:R:\Projects\Live\2000005994 Cardiff 22 Sufficiency Schemes\07 - Eastern High\01 - Architect\02 - CAD & BIM\01 - AutoCAD\05994_Eastern High_Existing Site Plan.dwg

© COPYRIGHT Mace Group
NOT TO BE REPRODUCED WITHOUT WRITTEN PERMISSION. BECAUSE OF POSSIBLE SCALING ERRORS IN ELECTRONIC AND HARDCOPY REPRODUCTION **DO NOT SCALE FOR CONSTRUCTION PURPOSES.** ALL DIMENSIONS TO BE CHECKED & VERIFIED ON SITE PRIOR TO CONSTRUCTION.

N

0m 20m 40m

Trowbridge Junior School

3G Football Pitch
113 x 74m min. 3m run off
(Specialist Contractor Design)

MUGA - Netball and Tennis Courts
(Specialist Contractor Design)

CAVC Hair and Beauty

Trowbridge Road

Rev	By	Description	Date	CHK'D
-	-	-	-	-

mace

Mace Group

Anglo St James House, 39a Southgate Street,
Winchester, Hampshire SO23 9EH

Telephone: +44 (0)20 3522 3000
www.macegroup.com

PROJECT
CARDIFF
SUFFICIENCY SCHEMES
EASTERN HIGH

DRAWING TITLE
BLOCK PLAN

DRAWN BY	JHD	DATE	15/10/2021
CHECKED	HA	SCALE	1:500 @ A1

PROJECT No.	DISCI. Code	SEQ. No.	REV.
38678	A	Et101	-

HCC ASSET CODE -

FILED ON AUTOCAD AS:R:\Projects\Live\2000005994 Cardiff 22 Sufficiency Schemes\07 - Eastern High\01 - Architect\02 - CAD & BIM\01 - AutoCAD\05994_Eastern High_Existing Site Plan.dwg

© COPYRIGHT Mace Group
NOT TO BE REPRODUCED WITHOUT WRITTEN PERMISSION. BECAUSE OF POSSIBLE SCALING ERRORS IN ELECTRONIC AND HARDCOPY REPRODUCTION **DO NOT SCALE FOR CONSTRUCTION PURPOSES.** ALL DIMENSIONS TO BE CHECKED & VERIFIED ON SITE PRIOR TO CONSTRUCTION.

N

0m 20m 40m

Rev	By	Description	Date	CHK'D
-	-	-	-	-

Mace Group

Anglo St James House, 39a Southgate Street,
Winchester, Hampshire SO23 9EH

Telephone: +44 (0)20 3522 3000
www.macegroup.com

PROJECT
CARDIFF
SUFFICIENCY SCHEMES
EASTERN HIGH

DRAWING TITLE
EXISTING SITE PLAN

DRAWN BY JHD		DATE 15/10/2021	
CHECKED HA		SCALE 1:200 @ A1	
PROJECT No. 38678	DISCI. Code A	SEQ. No. E102	REV. -

HCC ASSET CODE -

FILED ON AUTOCAD AS:R:\Projects\Live\2000005994 Cardiff 22 Sufficiency Schemes\07 - Eastern High\01 - Architect\02 - CAD & BIM\01 - AutoCAD\05994_Eastern High_Existing Site Plan.dwg

© COPYRIGHT Mace Group
NOT TO BE REPRODUCED WITHOUT WRITTEN PERMISSION. BECAUSE OF POSSIBLE SCALING ERRORS IN ELECTRONIC AND HARDCOPY REPRODUCTION **DO NOT SCALE FOR CONSTRUCTION PURPOSES.** ALL DIMENSIONS TO BE CHECKED & VERIFIED ON SITE PRIOR TO CONSTRUCTION.

N

0m 20m 40m

Trowbridge Junior School

St. Jo
RC Prim

48 spaces
8 new
40 existing

3G Football Pitch
113 x 74m min, 3m run off
(Specialist Contractor Design)

MUGA - Netball and Tennis Courts
(Specialist Contractor Design)

CAVC Hair and Beauty

Heol Newydd

Trowbridge Road

Rev	By	Description	Date	CHK'D
A	JHD	Ramp Removed	16/12/21	HA

Mace Group

Anglo St James House, 39a Southgate Street,
Winchester, Hampshire SO23 9EH

Telephone: +44 (0)20 3522 3000
www.macegroup.com

PROJECT
CARDIFF
SUFFICIENCY SCHEMES
EASTERN HIGH

DRAWING TITLE
PROPOSED SITE PLAN
TEMPORARY BUILDING

DRAWN BY JHD		DATE 13/10/2021	
CHECKED HA		SCALE 1:500 @ A1	
PROJECT No. 38678	DISCI. Code A	SEQ. No. Et103	REV. A

HCC ASSET CODE -

FILED ON AUTOCAD AS:R:\Projects\Live\200005994 Cardiff 22 Sufficiency Schemes\07 - Eastern High\01 - Architect\02 - CAD & BIM\01 - AutoCAD\05994_Eastern High_Proposed Site Plan_Temp v2.dwg

© COPYRIGHT Mace Group
NOT TO BE REPRODUCED WITHOUT WRITTEN PERMISSION. BECAUSE OF POSSIBLE SCALING ERRORS IN ELECTRONIC AND HARDCOPY REPRODUCTION **DO NOT SCALE FOR CONSTRUCTION PURPOSES.** ALL DIMENSIONS TO BE CHECKED & VERIFIED ON SITE PRIOR TO CONSTRUCTION.

N

0m 10m 20m



Rev	By	Description	Date	CHKD
A	JHD	Ramp Removed	16/12/21	HA

Mace Group

Anglo St James House, 39a Southgate Street,
Winchester, Hampshire SO23 9EH

Telephone: +44 (0)20 3522 3000
www.macegroup.com

PROJECT
CARDIFF
SUFFICIENCY SCHEMES
EASTERN HIGH

DRAWING TITLE
PROPOSED SITE PLAN
TEMPORARY BULDING

DRAWN BY JHD		DATE 13/10/2021	
CHECKED HA		SCALE 1:200 @ A1	
PROJECT No. 38678	DISCI. Code A	SEQ. No. Et104	REV. A

HCC ASSET CODE -

FILED ON AUTOCAD AS:R:\Projects\Live\2000005994 Cardiff 22 Sufficiency Schemes\07 - Eastern High\01 - Architect\02 - CAD & BIM\01 - AutoCAD\05994_Eastern High_Proposed Site Plan_Temp v2.dwg

© COPYRIGHT Mace Group
NOT TO BE REPRODUCED WITHOUT WRITTEN PERMISSION. BECAUSE OF POSSIBLE SCALING ERRORS IN ELECTRONIC AND HARDCOPY REPRODUCTION **DO NOT SCALE FOR CONSTRUCTION PURPOSES.** ALL DIMENSIONS TO BE CHECKED & VERIFIED ON SITE PRIOR TO CONSTRUCTION.

N

0m 10m 20m

CAVC Hair and Beauty

Trowbridge Road

36 Spaces

Rev	By	Description	Date	CHK'D
-	-	-	-	-

mace

Mace Group

Anglo St James House, 39a Southgate Street,
Winchester, Hampshire SO23 9EH

Telephone: +44 (0)20 3522 3000
www.macegroup.com

PROJECT
CARDIFF
SUFFICIENCY SCHEMES
EASTERN HIGH

DRAWING TITLE
PROPOSED SITE PLAN
CAR PARK


DRAWN BY JHD		DATE 13/10/2021	
CHECKED HA		SCALE 1:200 @ A1	
PROJECT No. 38678	DISCI. Code A	SEQ. No. Et105	REV. -

HCC ASSET CODE -


FILED ON AUTOCAD AS:R:\Projects\Live\2000005994 Cardiff 22 Sufficiency Schemes\07 - Eastern High\01 - Architect\02 - CAD & BIM\01 - AutoCAD\05994_Eastern High_Proposed Site Plan_Temp v2.dwg

© COPYRIGHT Mace Group
NOT TO BE REPRODUCED WITHOUT WRITTEN PERMISSION. BECAUSE OF POSSIBLE SCALING ERRORS IN ELECTRONIC AND HARDCOPY REPRODUCTION **DO NOT SCALE FOR CONSTRUCTION PURPOSES.** ALL DIMENSIONS TO BE CHECKED & VERIFIED ON SITE PRIOR TO CONSTRUCTION.

FIRST FLOOR

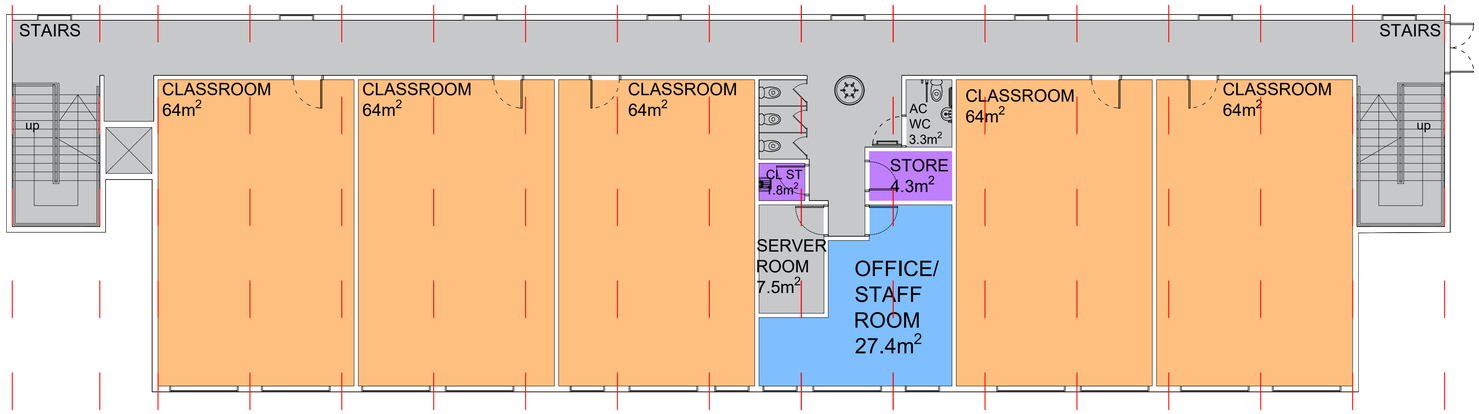

GROUND FLOOR

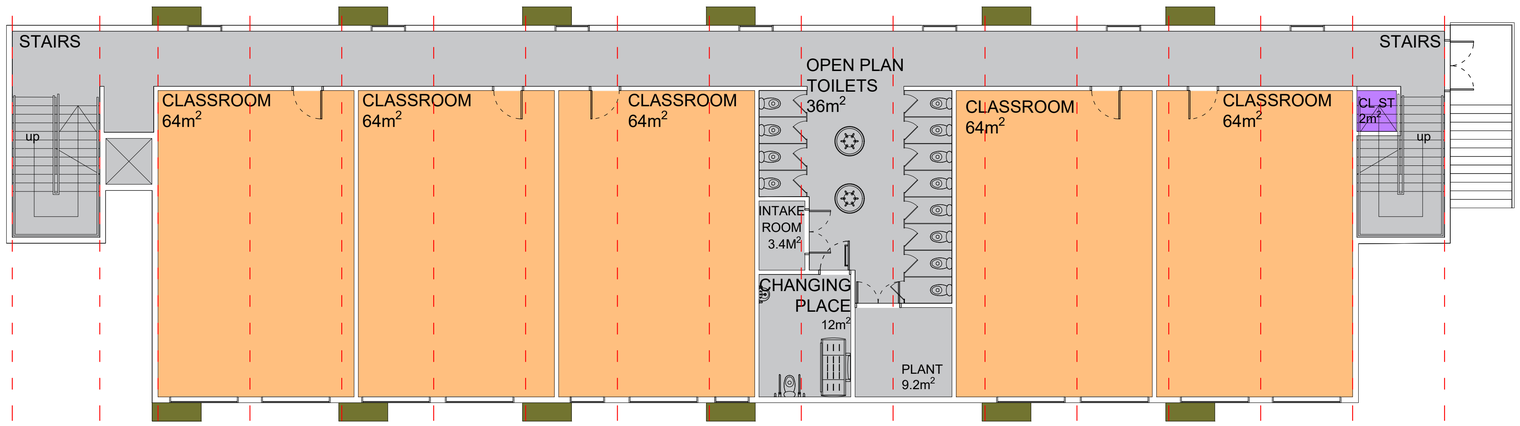

N

0m 5m 10m

Rev	By	Description	Date	CHKD
B	JHD	Ramp removed	16/12/21	HA
A	JHD	Relocation of lift -	09/12/21	HA

Mace Group

Anglo St James House, 39a Southgate Street,
Winchester, Hampshire SO23 9EH

Telephone: +44 (0)20 3522 3000
www.macegroup.com

PROJECT
CARDIFF
SUFFICIENCY SCHEMES
EASTERN HIGH

DRAWING TITLE
PROPOSED FLOOR PLANS
TEMPORARY BUILDING


DRAWN BY	JHD	DATE	13/10/2021
CHECKED	HA	SCALE	1:100 @ A1

PROJECT No.	DISCI. Code	SEQ. No.	REV.
38678	A	Et106	B

HCC ASSET CODE -


FILED ON AUTOCAD AS:R:\Projects\Live\2000005994 Cardiff 22 Sufficiency Schemes\07 - Eastern High\01 - Architect\02 - CAD & BIM\01 - AutoCAD\05994_Eastern High_Proposed Site Plan_Temp v2.dwg


© COPYRIGHT Mace Group
NOT TO BE REPRODUCED WITHOUT WRITTEN PERMISSION. BECAUSE OF POSSIBLE SCALING ERRORS IN ELECTRONIC AND HARDCOPY REPRODUCTION **DO NOT SCALE FOR CONSTRUCTION PURPOSES.** ALL DIMENSIONS TO BE CHECKED & VERIFIED ON SITE PRIOR TO CONSTRUCTION.

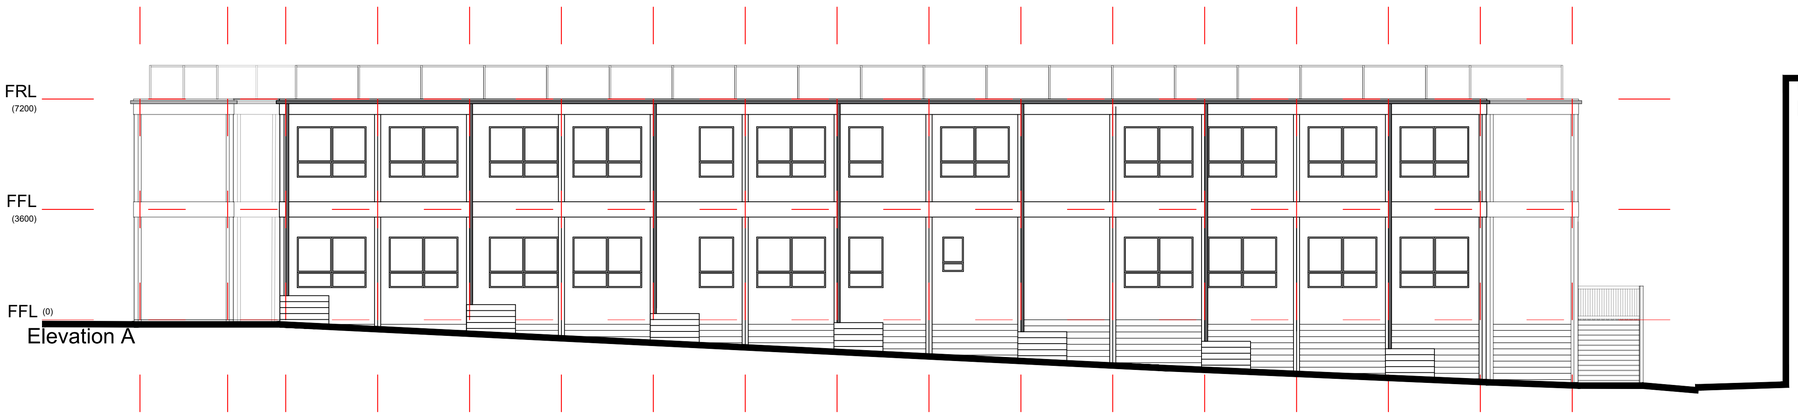


Elevation A

0m 5m 10m

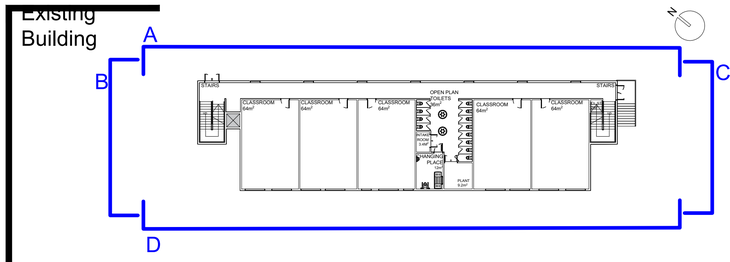

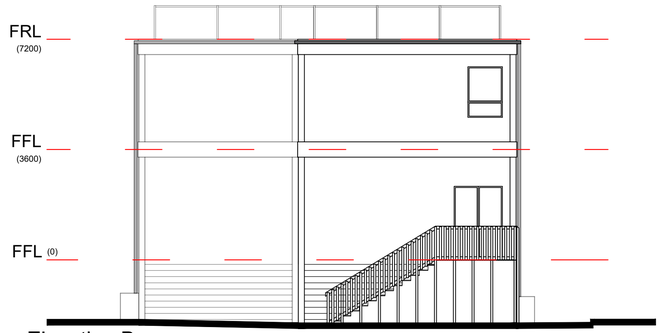


Elevation B

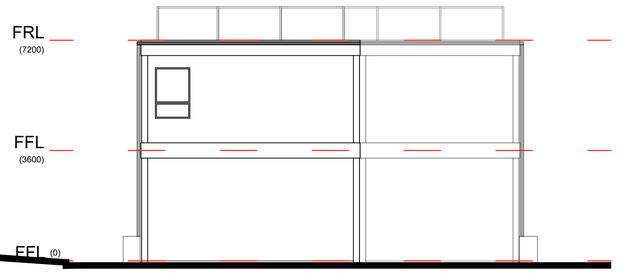

Elevation C

Due to the proximity of the building to the school boundary, the windows in the rear elevations will be tinted.

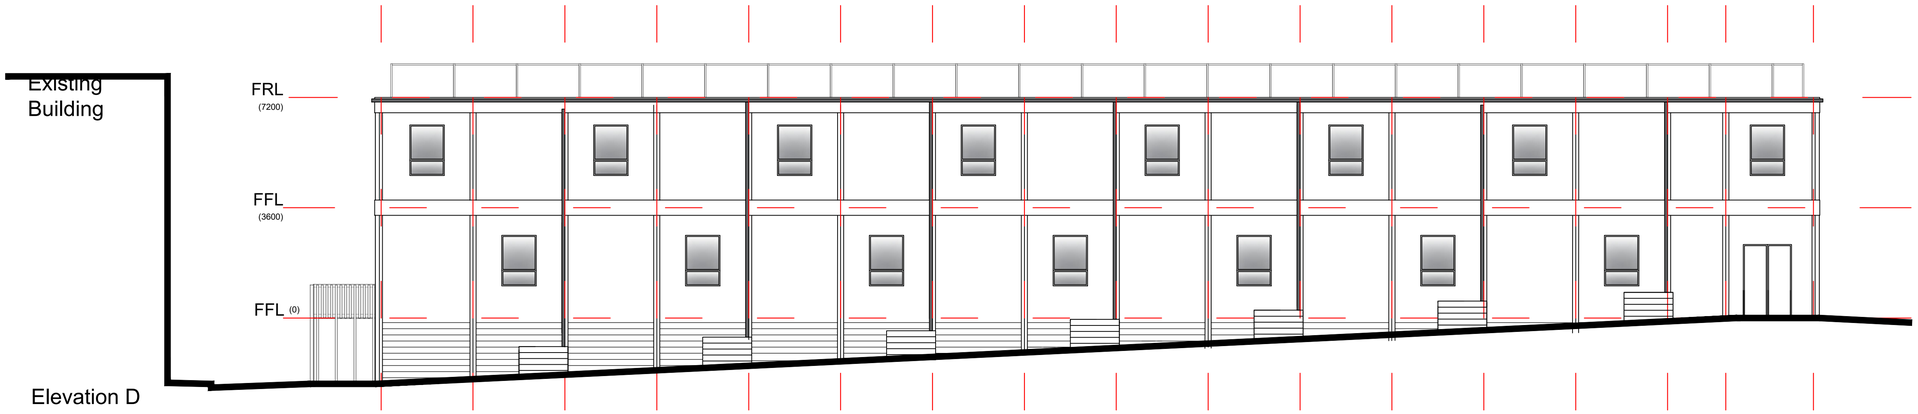

Elevation D

Existing levels regarded to allow ease of access at the north end of the building.

Rev	By	Description	Date	CHK'D
A	JHD	Ramp Removed -	16/12/21	HA

Mace Group

Anglo St James House, 39a Southgate Street,
Winchester, Hampshire SO23 9EH

Telephone: +44 (0)20 3522 3000
www.macegroup.com

PROJECT
CARDIFF
SUFFICIENCY SCHEMES
EASTERN HIGH

DRAWING TITLE
ELEVATIONS
TEMPORARY BUILDING

DRAWN BY JHD	DATE 09/12/2021
CHECKED HA	SCALE 1:100 @ A1

PROJECT No.	DISCI. Code	SEQ. No.	REV.
38678	A	Et108	A

HCC ASSET CODE -

FILED ON AUTOCAD AS:R:\Projects\Live\2000005994 Cardiff 22 Sufficiency Schemes\07 - Eastern High\01 - Architect\02 - CAD & BIM\01 - AutoCAD\05994_Eastern High_Proposed Site Plan_Temp v2.dwg